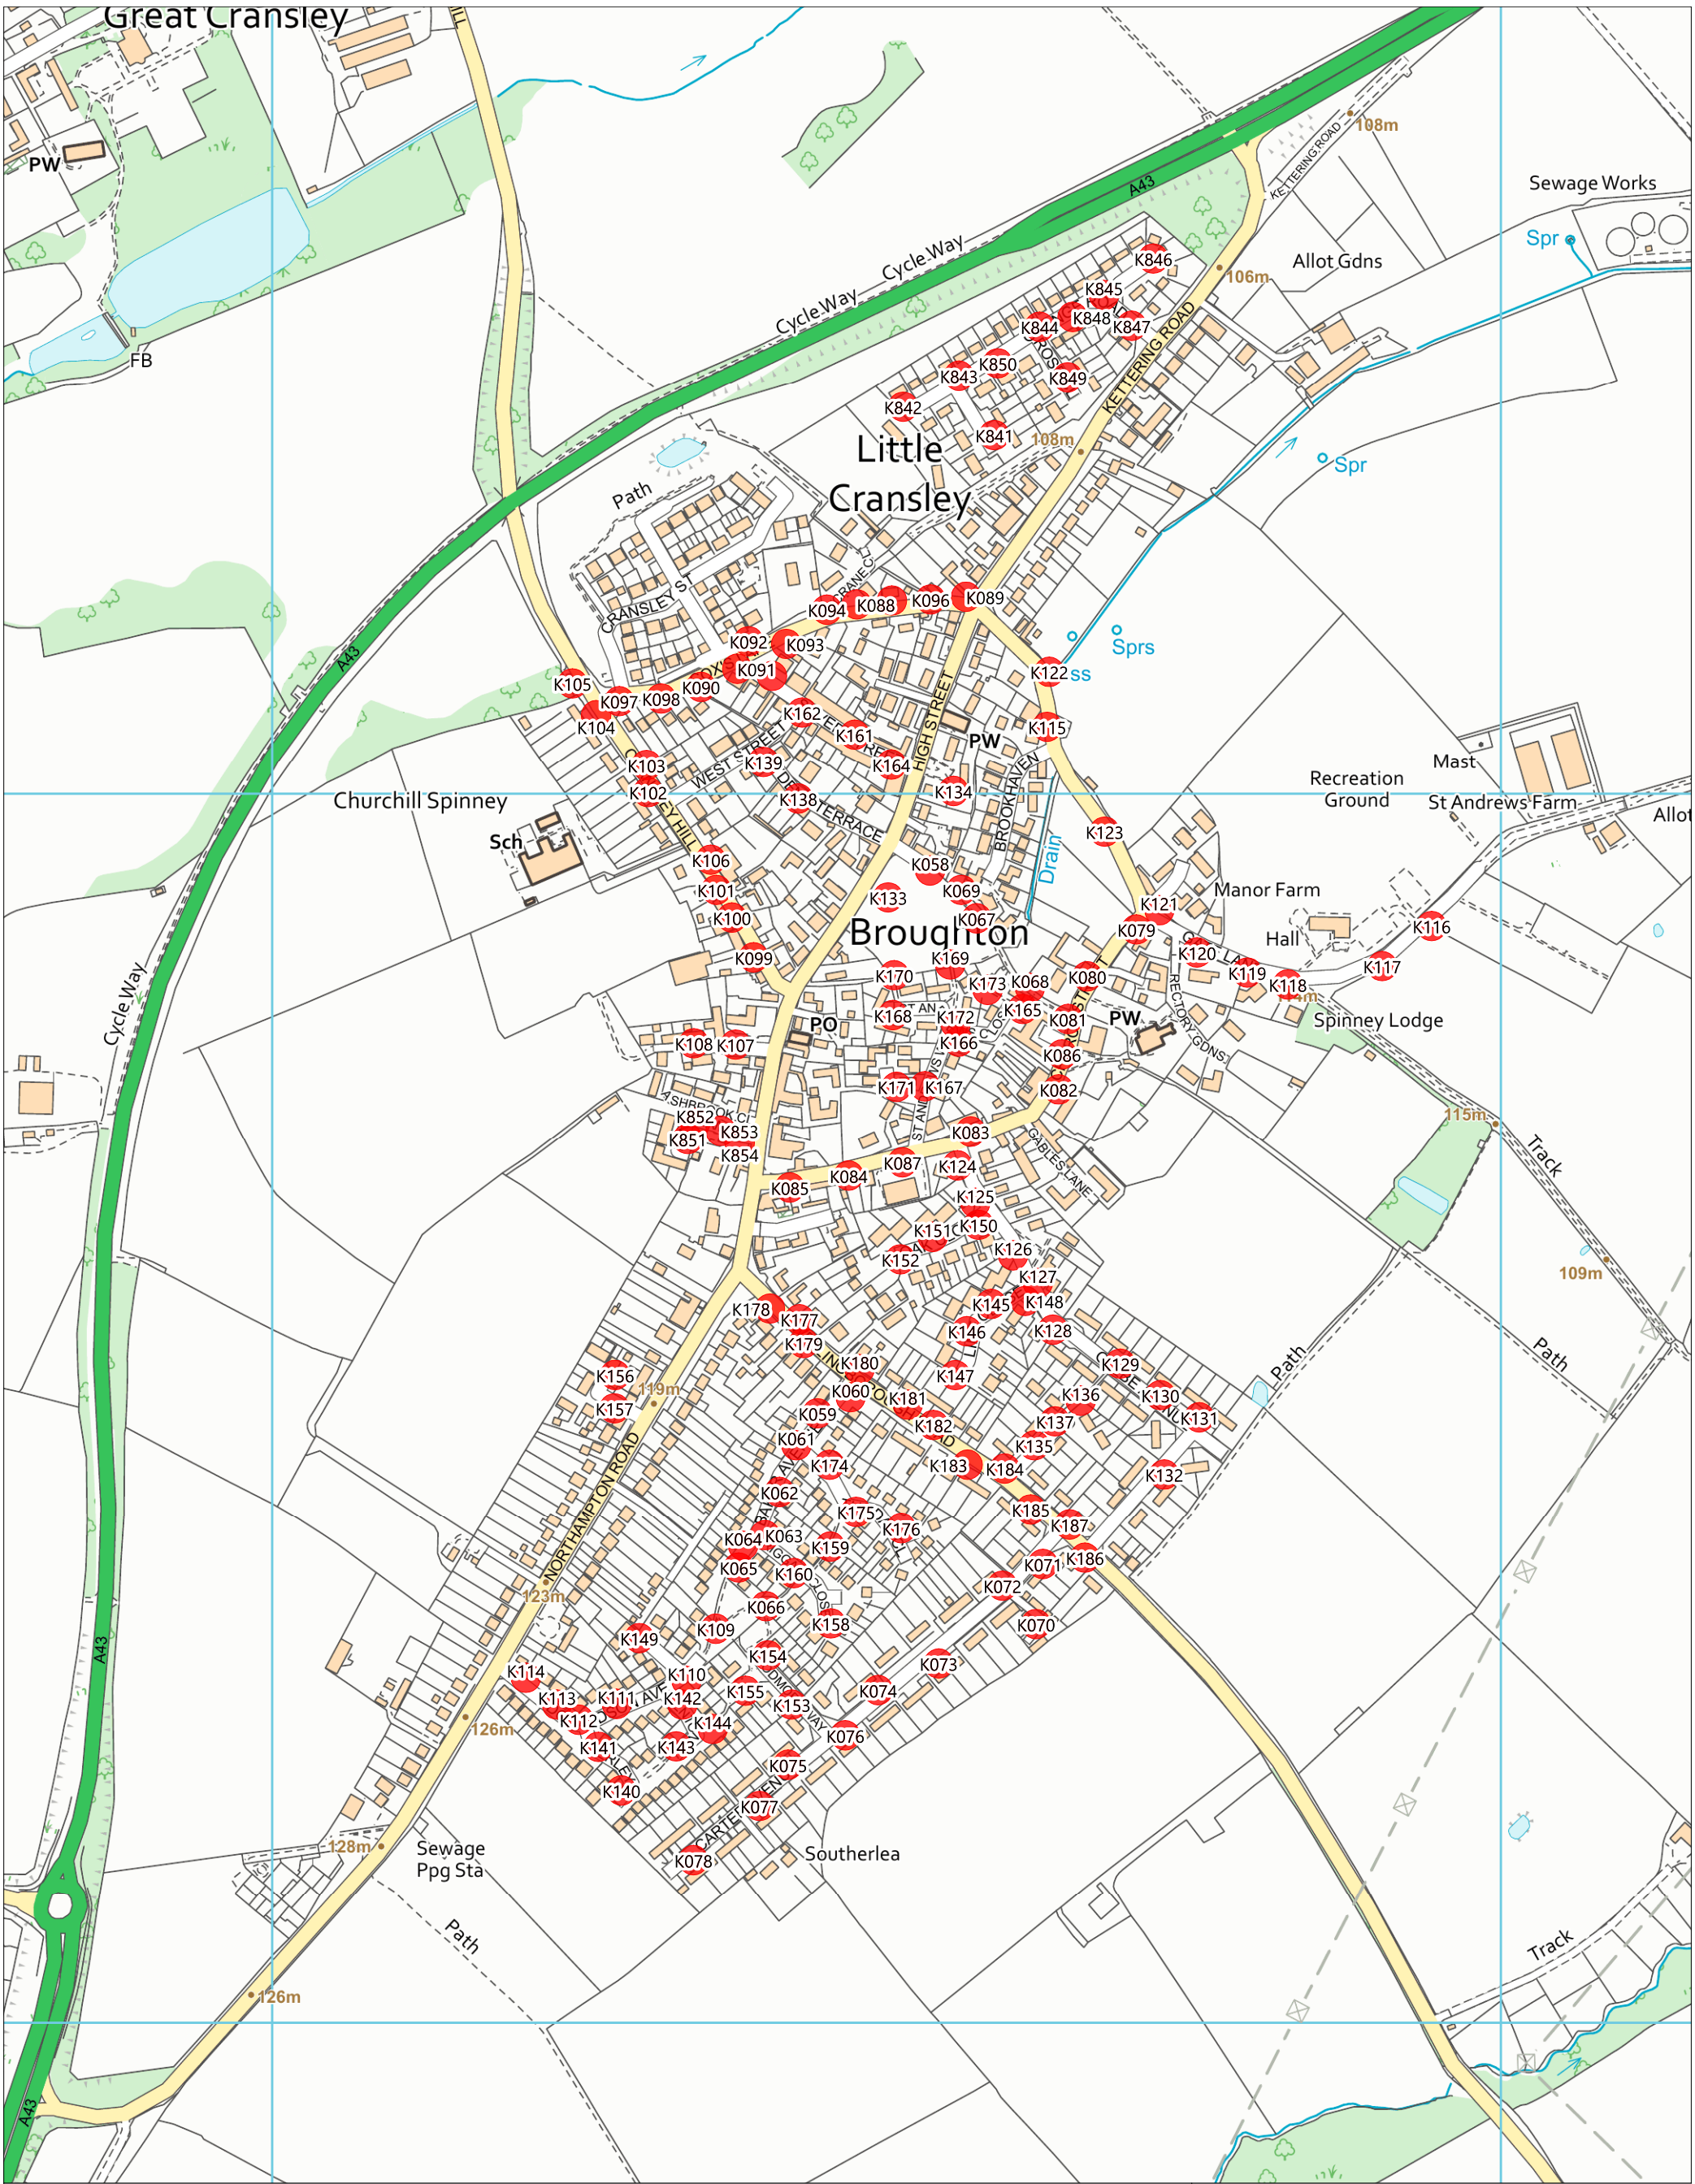

Title: Broughton and Little Cransley Street Lights A3 Map

Reproduced by permission of Ordnance Survey on behalf of HMSO. © Crown Copyright 2022 All rights reserved.

Licence 100063687

North Northamptonshire Council

Date: 19:07:22

Scale: 1:5000

VB